LINE	SYM.#1 PART NO.	SYM.#2 PART NO.	SYM.#3 PART NO.	SYM.#4 PART NO.	"A"	"B"	VIEW	WT.#
01	26370-04	101839-01	~~~	~~~	74 1/8	65 3/4	"A"	23.6
02	~~~	~~~	101849-01	14611-59	74 1/8	65 3/4	"B"	23.5
03	26370-01	101839-02	~~~	~~~	62 1/8	53 3/4	"A"	19.8
04	~~~	~~~	101849-02	14611-54	62 1/8	53 3/4	"B"	19.7

SYM.	PART NO.	REQ.	DESCRIPTION	MATERIAL	WT.#
1	TABLED	1	GUIDE,SQUARE BAR - BRAKE LEVER	G40.21-44W	~~~
2	TABLED	1	GUIDE,SQUARE BAR - BRAKE LEVER	G40.21-44W	~~~
3	TABLED	1	GUIDE,SQUARE BAR - BRAKE LEVER	G40.21-44W	~~~
4	TABLED	1	BAR,SQUARE - CUT-TO-LGTH.	G40.21-44W	~~~
5	25809-26	2	RECTANGULAR SHAPE	G40.21-44W	0.6

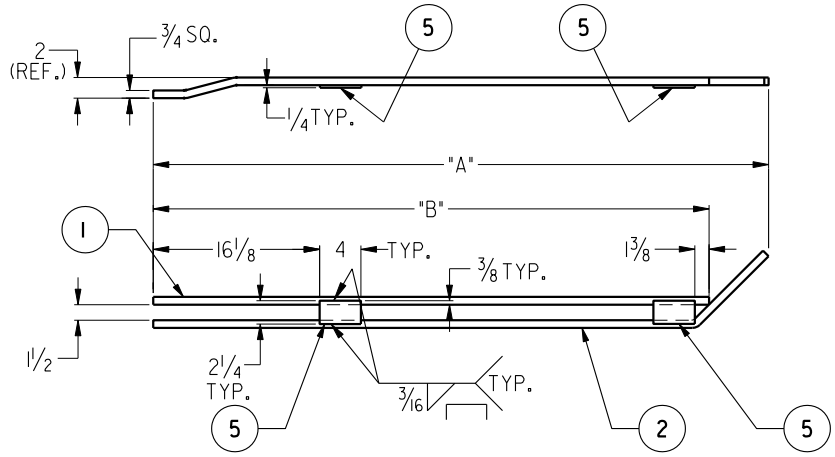

VIEW "A"

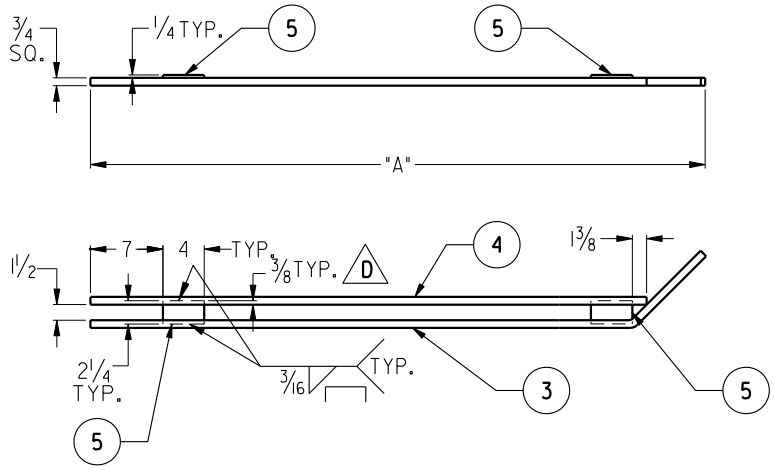

VIEW "B"

DO NOT USE ON NEW CAR CONSTRUCTION, SUPERSEDED BY #700698.

REV	DATE	BY	DESCRIPTION	CHK'D
D	01.05.00	K.LIU	REDRAWN ON CAD, 3/8" WAS 5/16".	RM
C	12.12.94	DesK	LINE 01, SYM. #1 P/N WAS 26370-01.	BMCG
B	9.23.93	DM	REDRAWN - RECT. SHAPE ADDED.	PY
A	12.10.90	BMCG	VIEW "A" PICTORIALLY CORRECTED.	PY

THIS PRINT, INCLUDING ALL INFORMATION SET FORTH THEREON, IS PROVIDED IN CONFIDENCE AND WITH THE UNDERSTANDING THAT NO COPIES OF THIS PRINT OR OF THE INFORMATION SHALL BE MADE WITHOUT THE PRIOR WRITTEN CONSENT OF PROCOR LIMITED. ALL RIGHTS TO DESIGN AND INVENTION ARE RESERVED.

DRAWING TOLERANCES
FRACTION DIMENSIONS: ± 1/8
ANGULAR DIMENSIONS: ± 1°
ALL DIMENSIONS ARE IN INCHES UNLESS OTHERWISE SPECIFIED

ORIGINAL WHEN STAMP IS RED

PROCOR
PROCOR LIMITED
RAIL CAR DIVISION
2001 SPEERS RD.
OAKVILLE, ONTARIO
L6J 5E1

BRAKE LEVER GUIDE SQUARE BAR S/A

DRAWN BY: D.MISTRY DATE: 09.22.93
CHECKED BY: P. YOUNG DATE: 09.22.93
APPROVED BY: E. LEE DATE: 10.07.93
SCALE: 1"=1'-0" WEIGHT: TABLED
DRAWING NO. 93485
REVISION D

FIRST USED WITH - 93473 REPRO. OF - 91144 SEQUENCE NO. - 6510